


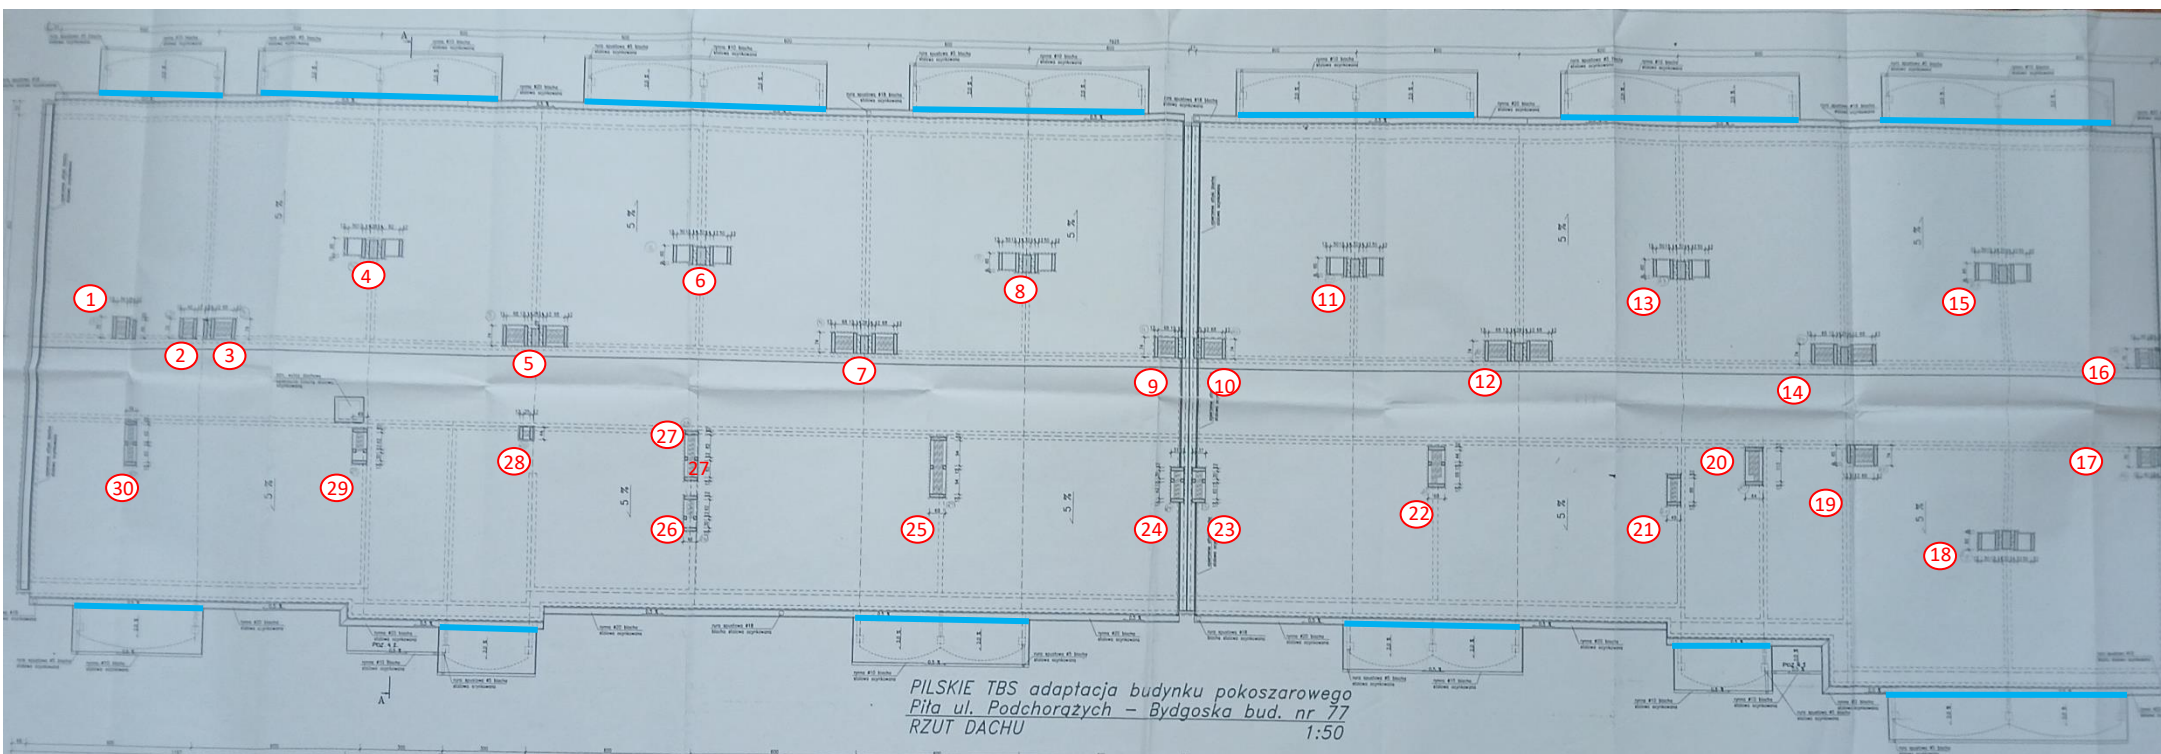

WYMIARY KOMINÓW:

1	– 76x76 cm	16	– 70x90 cm
2	– 64x70 cm	17	– 70x90 cm
3	– 74x120 cm	18	– 69x208 cm
4	– 70x204 cm	19	– 74x118 cm
5	– 74x239 cm	20	– 64x137 cm
6	– 69x208 cm	21	– 49x212 cm
7	– 74x241 cm	22	– 60x149 cm
8	– 69x208 cm	23	– 37x128 cm
9	– 74x07 cm	24	– 37x128 cm
10	– 74x107 cm	25	– 60x224 cm
11	– 69x208 cm	26	– 49x128 cm
12	– 74x241 cm	27	– 49x180 cm
13	– 69x208 cm	28	– 44x49 cm
14	– 74x241 cm	29	– 49x128 cm
15	– 74x241 cm	30	– 49x160 cm

— opierzenia zadaszeń loggi ostatniej kondygnacji do wymiany